




П1 - 25/25 - 4 бр.
L=235

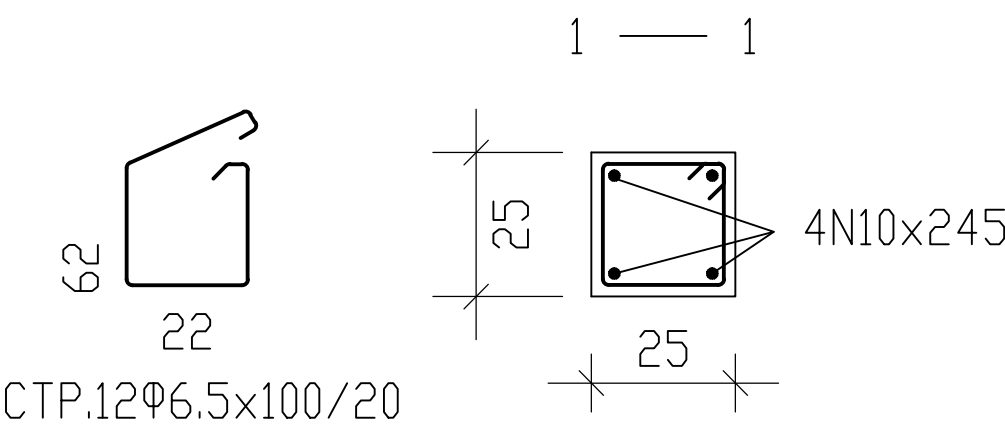


П2 - 25/25 - 2 бр.
L=220

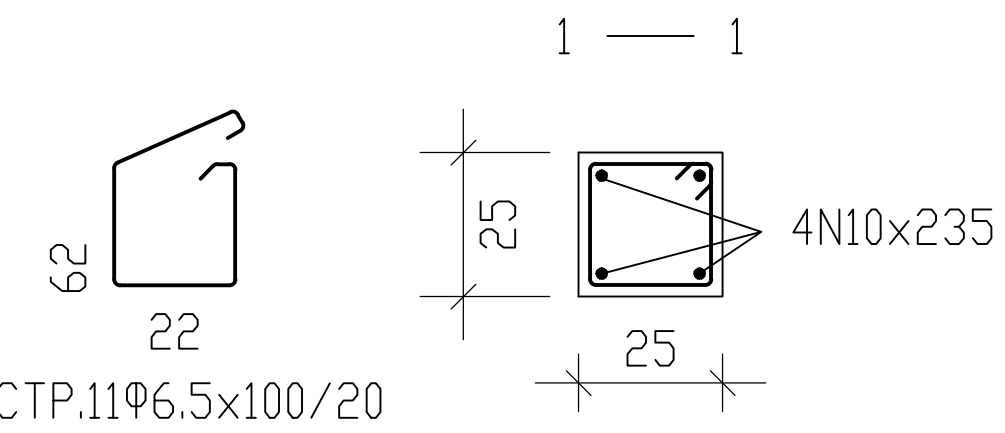



П3 - 25/25 - 4 бр.
L=150

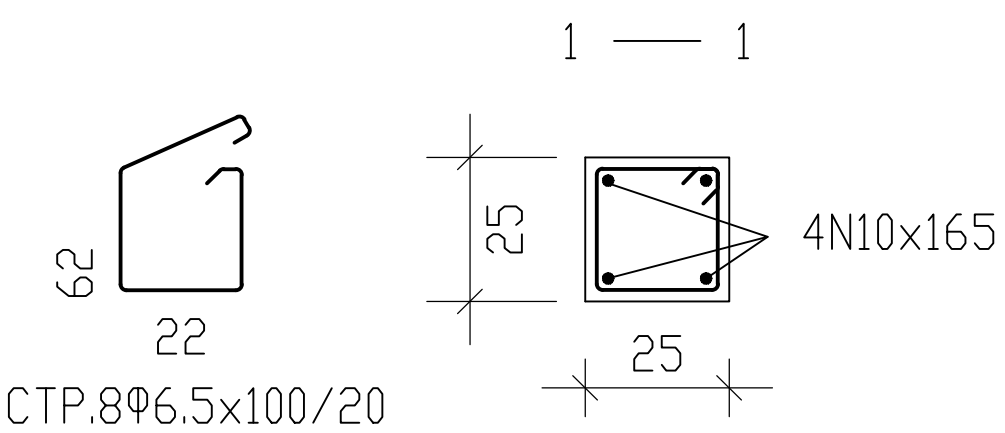


П4 - 25/25 - 4 бр.
L=60

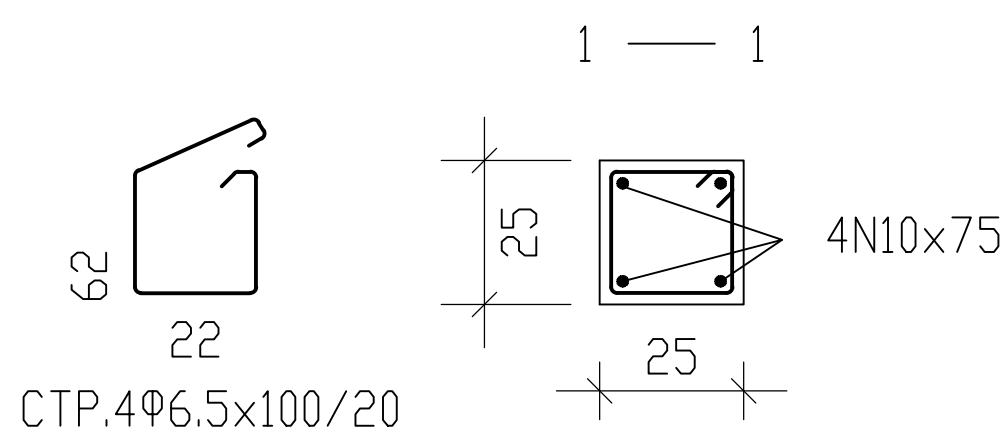



Гр. 5 - 25/65 - 3 бр.

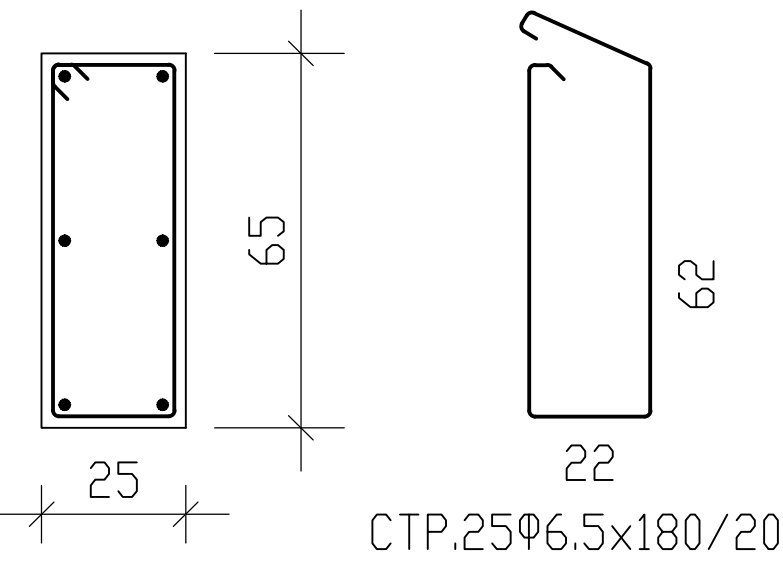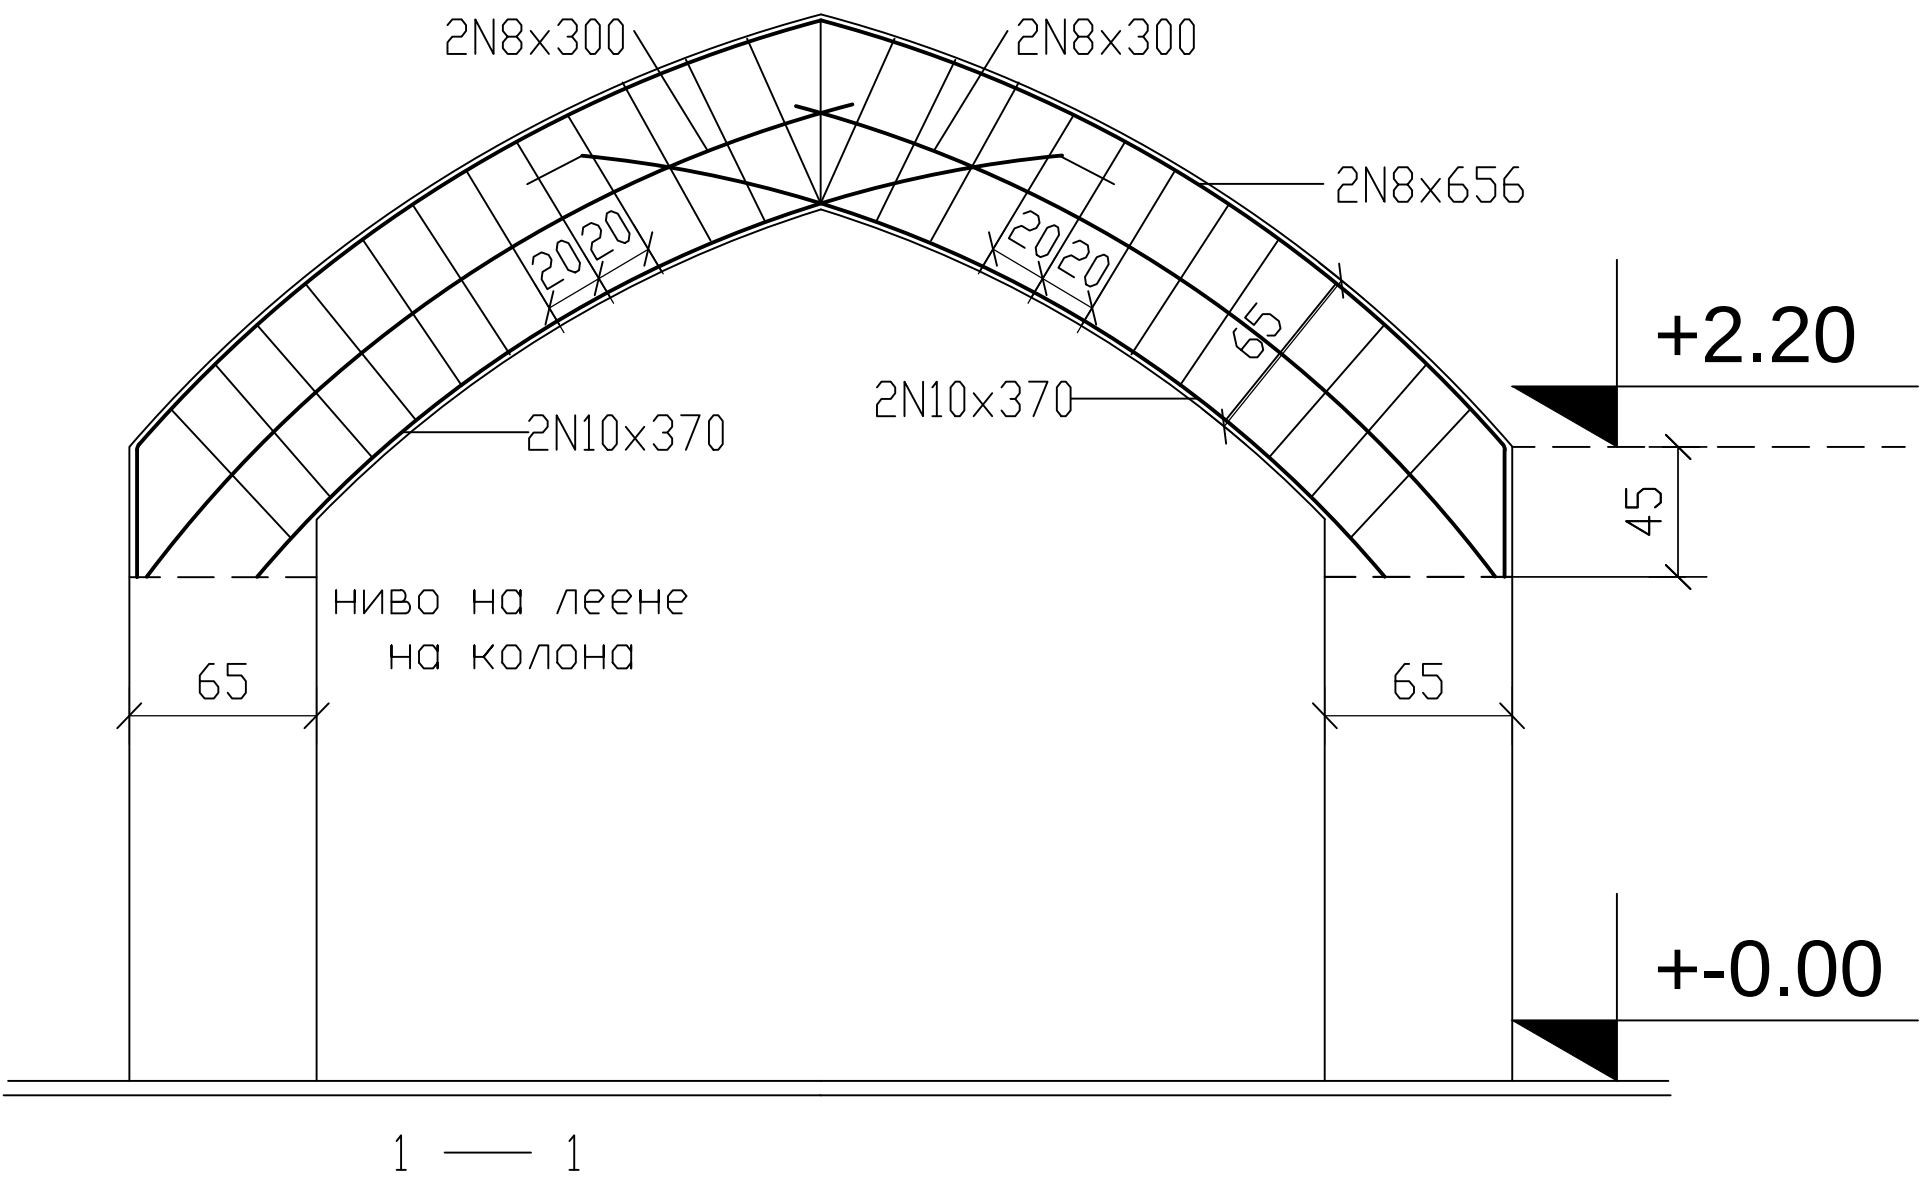

Гр. 8 - 25/25 - 2 бр.

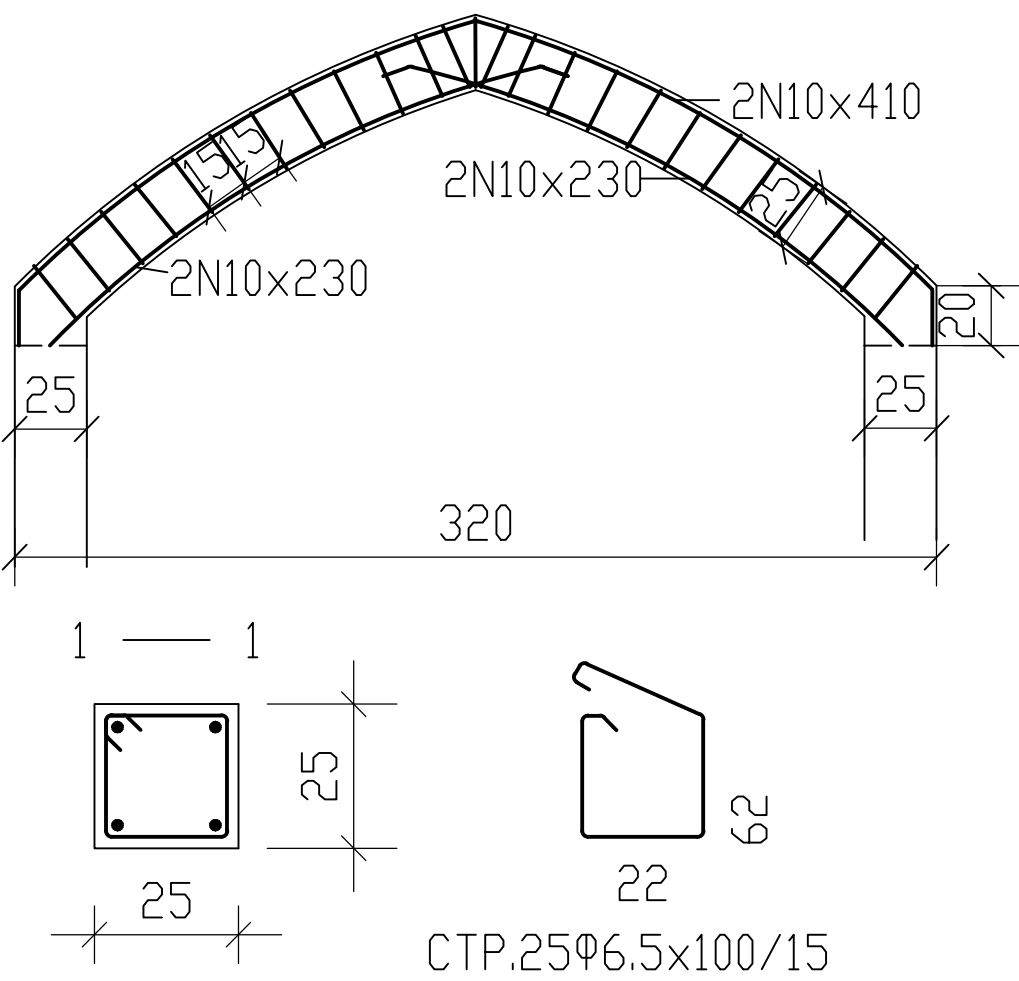

Гр.6 - 25/25 - 1 бр.

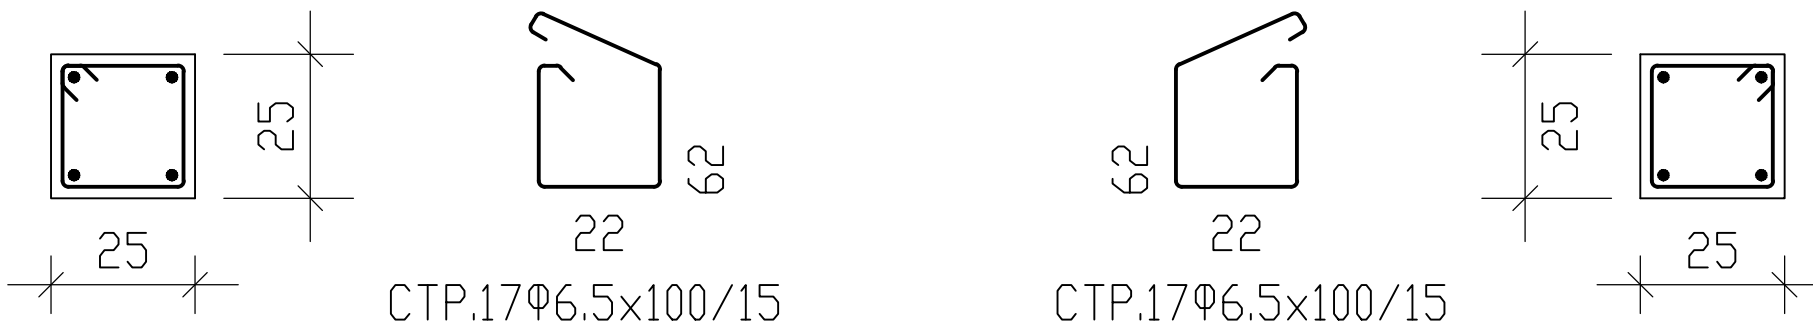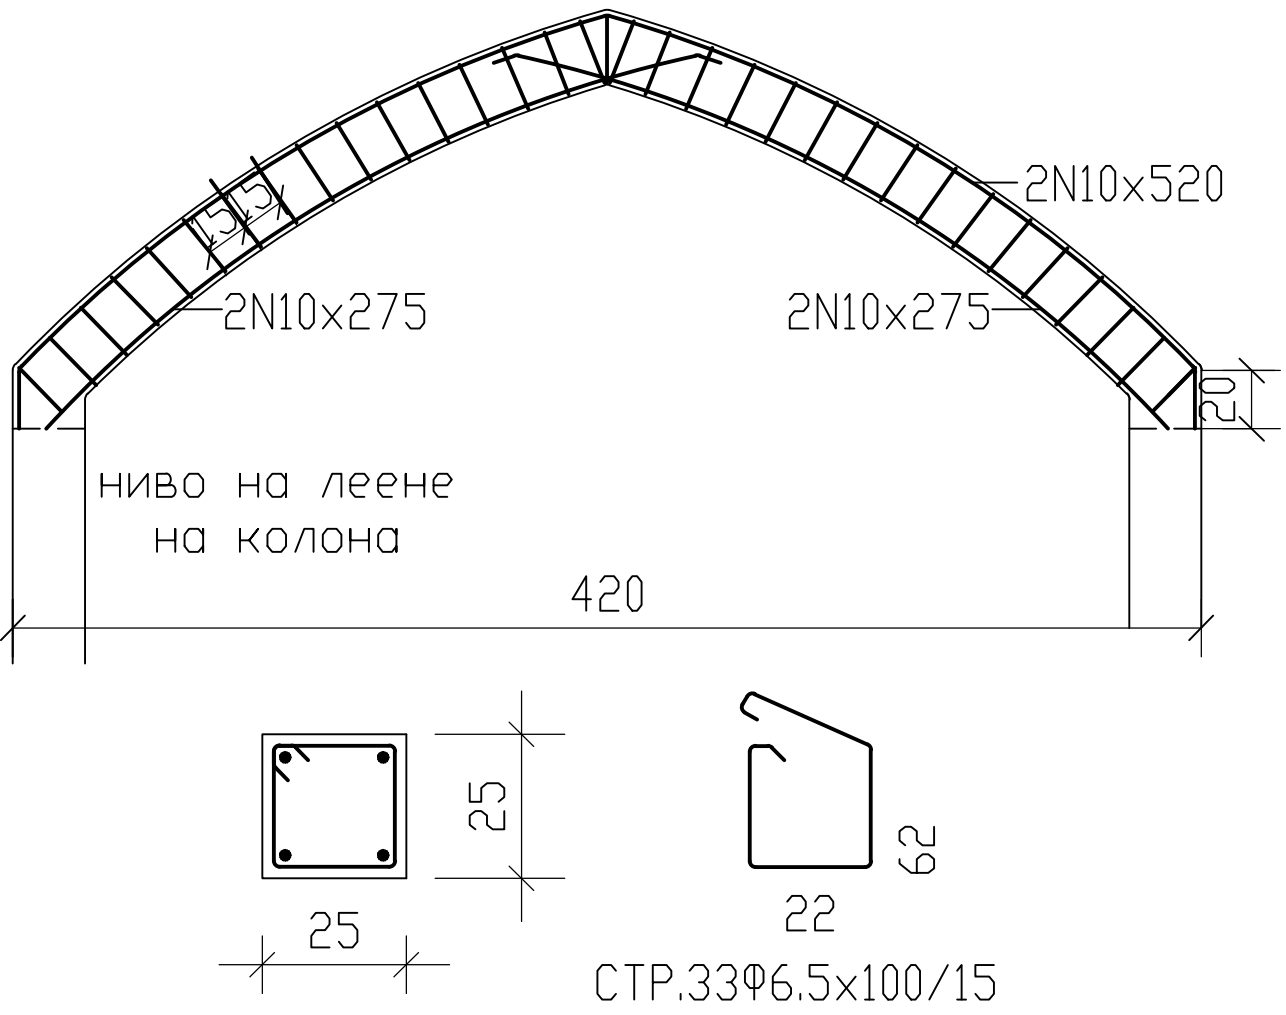

СПЕЦИФИКАЦИЯ НА СТОМАНА

клас AI с Ra = 225 MPa
клас AIII с Ra = 375 MPa

Ф,N	Ф6.5	N8	N10
М	280	77	218
КГ	73	31	135
Ст. AI=73КГ		Ст. AIII=166КГ	

Общо = 239КГ

"КУЛТУРНО-ИНФОРМАЦИОНЕН ЦЕНТЪР "ДЯДО ВЛАЙЧО"
в УПИ I, кв.25, с.Коньово, Община Нова Загора

Възложител: Община Нова Загора

АРМИРОВЪЧЕН ПЛАН НА
ГРЕДИ НА I НИВО

Част: СК Фаза: ТП

N- чертеж СК-5